

**Work Order ID 147114****\*147114\***

Page 1

Item ID: D3889-3

Accept

**\*N900040100\***Setup Start **\*NS1\***

Revision ID:

Stop **\*NS2\***

Item Name: Gasket

Start Date: 6/2/2016 Start Qty: 4.00 **\*4\***

Cust Item ID:

Required Date: 6/6/2016 Req'd Qty: 4.00 **\*4\***

Customer:

Reference:

Approvals: Process Plan: SA Date: 6/1/16 Tooling: \_\_\_\_\_ Date: \_\_\_\_\_  
QC: \_\_\_\_\_ Date: \_\_\_\_\_ SPC (Y/N): \_\_\_\_\_ Date: \_\_\_\_\_

Run Start **\*NR1\***  
Stop **\*NR2\***

| Sequence ID/<br>Work Center ID | Operation<br>Description | Set Up/<br>Run Hours | Tool ID | Tool # | Plan<br>Code | Accept<br>Qty | Reject<br>Qty | Reject<br>Number | Insp.<br>Stamp |
|--------------------------------|--------------------------|----------------------|---------|--------|--------------|---------------|---------------|------------------|----------------|
|--------------------------------|--------------------------|----------------------|---------|--------|--------------|---------------|---------------|------------------|----------------|

|          |              |
|----------|--------------|
| Draw Nbr | Revision Nbr |
| D3889    | A            |

0.00

0.12

0.00

0.01

100

**\*100\***

Waterjet

FLOW CNC Waterjet

Memo

1-Cut as per Dwg D3889

Dwg Rev: AProg Rev: A

2-Deburr if necessary

QC2- Inspect parts off machine FAI/FAIB

Memo

110

**\*110\***

QC

Quality Control

PR 06/07/2016

4

4

PR 11/16/09

DQA: \_\_\_\_\_ Date: \_\_\_\_\_

**WORK ORDER NON-CONFORMANCE / UPDATE**

QA Closed: \_\_\_\_\_ Date: \_\_\_\_\_

Work Order update only ☐

|                                                              |                                                |   |                                                            |   |                                               |  |   |  |  |
|--------------------------------------------------------------|------------------------------------------------|---|------------------------------------------------------------|---|-----------------------------------------------|--|---|--|--|
| Work Order: _____<br><br>Part No. _____<br><br>NCR No. _____ |                                                | <b>DISPOSITION</b><br><br>Rework <input type="checkbox"/><br>Scrap <input type="checkbox"/><br>Use-as-is <input type="checkbox"/><br>Suspected Unapproved <input type="checkbox"/> |                                                            | <b>AGAINST DEPARTMENT/PROCESS</b><br><br><div style="display: flex; justify-content: space-between;"> <div>             Skid-tube <input type="checkbox"/><br/>             Machining <input type="checkbox"/><br/>             Thermoforming <input type="checkbox"/><br/>             Large Fab <input type="checkbox"/> </div> <div>             Cross tube <input type="checkbox"/><br/>             Small Fab <input type="checkbox"/><br/>             Finishing <input type="checkbox"/><br/>             Composite <input type="checkbox"/> </div> <div>             Water Jet <input type="checkbox"/><br/>             Prod. Eng. Coord. <input type="checkbox"/><br/>             Rec/Store/Packaging <input type="checkbox"/><br/>             Supplier <input type="checkbox"/> </div> <div>             Engineering <input type="checkbox"/><br/>             Quality <input type="checkbox"/><br/>             Other <input type="checkbox"/> </div> </div> |                                               |  |   |  |  |
| Date : _____                                                 |                                                | Step #: _____   |                                                            | QTY Effective : _____   |                                               |  | <b>MRB (QSI042) Approval</b><br><br>Completed By _____<br><br>Lead hand / Supervisor Approval Verification _____<br><br>QC / QA Coordinator Approval _____ |  |  |
| <b>Description Work Order Deviation</b>                      |                                                |   |                                                            | <b>Disposition</b>   |                                               |  |   |  |  |
|                                                              |                                                |   |                                                            |   |                                               |  |   |  |  |
|                                                              |                                                |   |                                                            |   |                                               |  |   |  |  |
| <b>Root Cause</b>                                            |                                                | <b>FAULT CATEGORY</b>   |                                                            |   |                                               |  |   |  |  |
| Environment <input type="checkbox"/>                         | <input type="checkbox"/> No Re-verification    | <input type="checkbox"/> Pressure/Forced   | <input type="checkbox"/> Temperature/Cure                  | <input type="checkbox"/> Power Loss/Surge   | <input type="checkbox"/> Positioned Wrong     |  |   |  |  |
| Design <input type="checkbox"/>                              | <input type="checkbox"/> Operator              | <input type="checkbox"/> Bending   | <input type="checkbox"/> Set-up                            | <input type="checkbox"/> Folio/Program   | <input type="checkbox"/> Outside Dimensions   |  |   |  |  |
| Doc/Data <input type="checkbox"/>                            | <input type="checkbox"/> Offset/Setup          | <input type="checkbox"/> Centre Not Concentric   | <input type="checkbox"/> BOM/Route                         | <input type="checkbox"/> Grain   | <input type="checkbox"/> Over/Under tolerance |  |   |  |  |
| Equip/Tooling <input type="checkbox"/>                       | <input type="checkbox"/> Supplier              | <input type="checkbox"/> Cracks   | <input type="checkbox"/> Broken/Damage/Defect              | <input type="checkbox"/> Weld   | <input type="checkbox"/> Part Incorrect       |  |   |  |  |
| Handling/Pre <input type="checkbox"/>                        | <input type="checkbox"/> Training              | <input type="checkbox"/> Crimp/Kink/Ripple/Wave   | <input type="checkbox"/> Inspection Incomplete/Unqualified | <input type="checkbox"/> Wrong Stock Pulled   | <input type="checkbox"/> Part Lost/Missing    |  |   |  |  |
| Material <input type="checkbox"/>                            | <input type="checkbox"/> Use for Testing       | <input type="checkbox"/> Cuffs   | <input type="checkbox"/> Contamination                     | <input type="checkbox"/> Out of Sequence   | <input type="checkbox"/> Part Moved           |  |   |  |  |
| Internal Transport <input type="checkbox"/>                  | <input type="checkbox"/> Poor Information      | <input type="checkbox"/> Crushing   | <input type="checkbox"/> Countersink                       | <input type="checkbox"/> Off-set   | <input type="checkbox"/> Drawing              |  |   |  |  |
| Tribal Knowledge <input type="checkbox"/>                    | <input type="checkbox"/> Rushing               | <input type="checkbox"/> Heat Treat   | <input type="checkbox"/> Cut Too Short                     | <input type="checkbox"/> Mislabeled   | <input type="checkbox"/> Finish               |  |   |  |  |
| LOA <input type="checkbox"/>                                 | <input type="checkbox"/> Product Improvement   | <input type="checkbox"/> Wave/Twist in Tube   | <input type="checkbox"/> Instructions Incomplete/Unclear   | <input type="checkbox"/> Fit/Function   | <input type="checkbox"/> Misread              |  |   |  |  |
| Substation <input type="checkbox"/>                          | <input type="checkbox"/> Process Improvement   | <input type="checkbox"/> Marks/Chatter   | <input type="checkbox"/> Drill Holes                       | <input type="checkbox"/> Misaligned/off center   | <input type="checkbox"/> Turning Sequence     |  |   |  |  |
| Past Expiry Date <input type="checkbox"/>                    | <input type="checkbox"/> Manufacturing Process |   |                                                            |   |                                               |  |   |  |  |
| Misidentified <input type="checkbox"/>                       | <input type="checkbox"/> Past Due              | OTHER : _____   |                                                            |   |                                               |  |   |  |  |

# Work Order ID 147114

June 01, 2016 2:04:11 PM

**\*147114\***

Page 2

Item ID: D3889-3 Accept **\*N900040100\*** Setup Start **\*NS1\***  
Revision ID: Stop **\*NS2\***  
Item Name: Gasket  
Start Date: 6/2/2016 Start Qty: 4.00 **\*4\*** Cust Item ID:  
Required Date: 6/6/2016 Req'd Qty: 4.00 **\*4\*** Customer:  
Reference:

Approvals: Process Plan: \_\_\_\_\_ Date: \_\_\_\_\_ Tooling: \_\_\_\_\_ Date: \_\_\_\_\_ Run Start **\*NR1\***  
QC: \_\_\_\_\_ Date: \_\_\_\_\_ SPC (Y/N): \_\_\_\_\_ Date: \_\_\_\_\_ Stop **\*NR2\***

| Sequence ID/<br>Work Center ID | Operation<br>Description                            | Set Up/<br>Run Hours | Tool ID | Tool # | Plan<br>Code | Accept<br>Qty | Reject<br>Qty | Reject<br>Number | Insp.<br>Stamp |
|--------------------------------|-----------------------------------------------------|----------------------|---------|--------|--------------|---------------|---------------|------------------|----------------|
| 120                            | QC8- Inspect parts - second check                   | 0.00                 |         |        |              |               |               |                  |                |
| <b>*120*</b>                   |                                                     |                      |         |        |              |               |               |                  | DAS            |
| QC                             | Memo                                                | 0.01                 |         |        |              |               |               |                  | 38             |
| Quality Control                |                                                     |                      |         |        |              |               |               |                  | 8-03           |
|                                |                                                     |                      |         |        |              |               |               |                  | JUN 09 2016    |
| 130                            | Identify as per dwg & Stock Location: <b>SK508A</b> | 0.00                 |         |        |              |               |               |                  |                |
| <b>*130*</b>                   |                                                     |                      |         |        |              |               |               |                  | DAS            |
| Packaging                      | Memo                                                | 0.01                 |         |        |              |               |               |                  | 6              |
| Packaging                      |                                                     |                      |         |        |              |               |               |                  | 8-03           |
|                                |                                                     |                      |         |        |              |               |               |                  | JUN 09 2016    |
| 140                            | QC21- Final Inspection - Work Order Release         | 0.00                 |         |        |              |               |               |                  |                |
| <b>*140*</b>                   |                                                     |                      |         |        |              |               |               |                  |                |
| QC                             | Memo                                                | 0.07                 |         |        |              |               |               |                  |                |
| Quality Control                |                                                     |                      |         |        |              |               |               |                  |                |

16/06/15 **ERL** / **HJ**

MLJ JUN 10 2016

DQA: \_\_\_\_\_ Date: \_\_\_\_\_



## WORK ORDER NON-CONFORMANCE / UPDATE

QA Closed: \_\_\_\_\_ Date: \_\_\_\_\_

Work Order update only ☐

|   |  |   |  |   |  |                                 |   |                                                 |  |
|---|--|---|--|---|--|---------------------------------|---|-------------------------------------------------|--|
| Work Order: _____<br><br>Part No. _____<br><br>NCR No. _____   |  | <b>DISPOSITION</b><br><br>Rework <input type="checkbox"/><br>Scrap <input type="checkbox"/><br>Use-as-is <input type="checkbox"/><br>Suspected Unapproved <input type="checkbox"/>   |  | <b>AGAINST DEPARTMENT/PROCESS</b><br><br><div style="display: flex; justify-content: space-between;"> <div>           Skid-tube <input type="checkbox"/><br/>           Machining <input type="checkbox"/><br/>           Thermoforming <input type="checkbox"/><br/>           Large Fab <input type="checkbox"/> </div> <div>           Cross tube <input type="checkbox"/><br/>           Small Fab <input type="checkbox"/><br/>           Finishing <input type="checkbox"/><br/>           Composite <input type="checkbox"/> </div> <div>           Water Jet <input type="checkbox"/><br/>           Prod. Eng. Coord. <input type="checkbox"/><br/>           Rec/Store/Packaging <input type="checkbox"/><br/>           Supplier <input type="checkbox"/> </div> <div>           Engineering <input type="checkbox"/><br/>           Quality <input type="checkbox"/><br/>           Other <input type="checkbox"/> </div> </div> |  |                                 |   |                                                 |  |
| Date :   |  | Step #:   |  | QTY Effective :   |  |                                 | <b>MRB (QS1042) Approval</b><br><br><div style="border: 1px solid black; height: 150px; margin-top: 10px;"></div> |                                                 |  |
| Description Work Order Deviation   |  |   |  | Disposition   |  |                                 |   |                                                 |  |
|   |  |   |  |   |  |                                 |   |                                                 |  |
|   |  |   |  |   |  |                                 |   | Completed By                                    |  |
|   |  |   |  |   |  |                                 |   | Lead hand / Supervisor<br>Approval Verification |  |
|   |  |   |  |   |  | QC / QA Coordinator<br>Approval |   |                                                 |  |
|   |  |   |  |   |  |                                 |   |                                                 |  |
|   |  |   |  |   |  |                                 |   |                                                 |  |
| Root Cause   |  | FAULT CATEGORY   |  |   |  |                                 |   |                                                 |  |
| <div style="display: flex;"> <div style="flex: 1;">           Environment <input type="checkbox"/><br/>           Design <input type="checkbox"/><br/>           Doc/Data <input type="checkbox"/><br/>           Equip/Tooling <input type="checkbox"/><br/>           Handling/Pre <input type="checkbox"/><br/>           Material <input type="checkbox"/><br/>           Internal Transport <input type="checkbox"/><br/>           Tribal Knowledge <input type="checkbox"/><br/>           LOA <input type="checkbox"/><br/>           Substation <input type="checkbox"/><br/>           Past Expiry Date <input type="checkbox"/><br/>           Misidentified <input type="checkbox"/> </div> <div style="flex: 1;">           No Re-verification <input type="checkbox"/><br/>           Operator <input type="checkbox"/><br/>           Offset/Setup <input type="checkbox"/><br/>           Supplier <input type="checkbox"/><br/>           Training <input type="checkbox"/><br/>           Use for Testing <input type="checkbox"/><br/>           Poor Information <input type="checkbox"/><br/>           Rushing <input type="checkbox"/><br/>           Product Improvement <input type="checkbox"/><br/>           Process Improvement <input type="checkbox"/><br/>           Manufacturing Process <input type="checkbox"/><br/>           Past Due <input type="checkbox"/> </div> </div> |  | <div style="display: flex;"> <div style="flex: 1;">           Pressure/Forced <input type="checkbox"/><br/>           Bending <input type="checkbox"/><br/>           Centre Not Concentric <input type="checkbox"/><br/>           Cracks <input type="checkbox"/><br/>           Crimp/Kink/Ripple/Wave <input type="checkbox"/><br/>           Cuffs <input type="checkbox"/><br/>           Crushing <input type="checkbox"/><br/>           Heat Treat <input type="checkbox"/><br/>           Wave/Twist in Tube <input type="checkbox"/><br/>           Marks/Chatter <input type="checkbox"/> </div> <div style="flex: 1;">           Temperature/Cure <input type="checkbox"/><br/>           Set-up <input type="checkbox"/><br/>           BOM/Route <input type="checkbox"/><br/>           Broken/Damage/Defect <input type="checkbox"/><br/>           Inspection Incomplete/Unqualified <input type="checkbox"/><br/>           Contamination <input type="checkbox"/><br/>           Countersink <input type="checkbox"/><br/>           Cut Too Short <input type="checkbox"/><br/>           Instructions Incomplete/Unclear <input type="checkbox"/><br/>           Drill Holes <input type="checkbox"/> </div> <div style="flex: 1;">           Power Loss/Surge <input type="checkbox"/><br/>           Folio/Program <input type="checkbox"/><br/>           Grain <input type="checkbox"/><br/>           Weld <input type="checkbox"/><br/>           Wrong Stock Pulled <input type="checkbox"/><br/>           Out of Sequence <input type="checkbox"/><br/>           Off-set <input type="checkbox"/><br/>           Mislabeled <input type="checkbox"/><br/>           Fit/Function <input type="checkbox"/><br/>           Misaligned/off center <input type="checkbox"/> </div> <div style="flex: 1;">           Positioned Wrong <input type="checkbox"/><br/>           Outside Dimensions <input type="checkbox"/><br/>           Over/Under tolerance <input type="checkbox"/><br/>           Part Incorrect <input type="checkbox"/><br/>           Part Lost/Missing <input type="checkbox"/><br/>           Part Moved <input type="checkbox"/><br/>           Drawing <input type="checkbox"/><br/>           Finish <input type="checkbox"/><br/>           Misread <input type="checkbox"/><br/>           Turning Sequence <input type="checkbox"/> </div> </div> |  |   |  |                                 |   |                                                 |  |
| OTHER :   |  |   |  |   |  |                                 |   |                                                 |  |

# Picklist Print

June 01, 2016 2:04:16 PM

Page 1

Work Order ID: 147114

**\*147114\***

Parent Item: D3889-3

**\*D3889-3\***

Parent Item Name: Gasket

Start Date: 6/2/2016

Required Date: 6/6/2016

Start Qty: 4.00

Required Qty: 4.00

Comments: IPP RevA: New issue DD verified by:EC

| Component Item ID/<br>Item Name | Replacement<br>Item ID | Mfg/<br>Purch | Bin<br>Item | Primary<br>Location | Last<br>Location | Route<br>Seq ID | Unit of<br>Measure | Qty on<br>Hand | Qty per Kit | Total<br>Qty | Qty<br>Issued | Date<br>Issued | Status |
|---------------------------------|------------------------|---------------|-------------|---------------------|------------------|-----------------|--------------------|----------------|-------------|--------------|---------------|----------------|--------|
| M4111NS.125                     |                        | Purchased     |             |                     | No               | 100             | sf                 | 240.1770       | 3.3053      | 13.91705     |               |                |        |

**\*M4111NS 125\***

4111 Black Neoprene/EPDM/SBR Blend Sheet 0.125"

**\*\***

PR 06/08/2016

Location

Loc Qty

Loc Code

MAT052

240.177

m130068

15.177


m134321

225

13.7



## PARTS LIST

| ITEM | QTY | P/N       | DESCRIPTION  |
|------|-----|-----------|--------------|
| 1    | X   | D3889-041 | PANEL, FLOOR |
| 2    | 1   | D3889-1   | PANEL        |
| 3    | 1   | D3889-3   | GASKET       |
| 4    | A/R | 3M 1300   | ADHESIVE     |

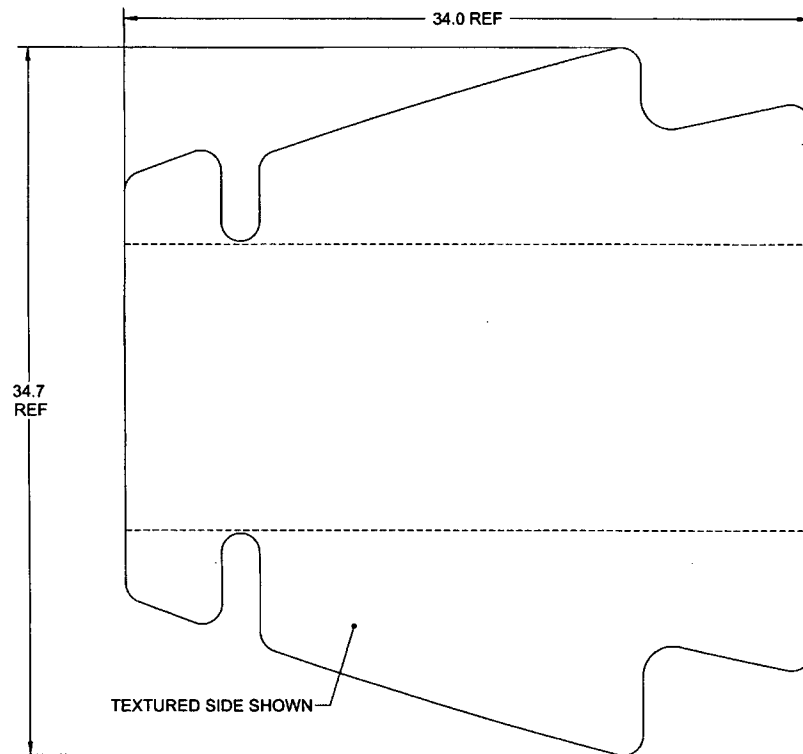**D3889-041 PANEL, FLOOR**

## NOTES:


- 1) MATERIAL: N/A
- 2) FINISH: NONE
- 3) TOLERANCES: PER DART QSI 018 UNLESS OTHERWISE NOTED
- 4) UNITS: INCHES UNLESS OTHERWISE NOTED
- 5) BREAK SHARP EDGES: NONE
- 6) IDENTIFICATION: IDENTIFY WITH DART P/N "D3889-041" AND B/N USING FINE POINT PERMANENT INK MARKER ON SMOOTH/UNTEXTURED SIDE OF PART
- 7) WEIGHT: 5.13 lbs
- 8) BOND GASKET TO SMOOTH/UNTEXTURED SIDE OF PART USING 3M 1300 ADHESIVE. TRIM GASKET TO EDGES OF PANEL, IF REQUIRED.

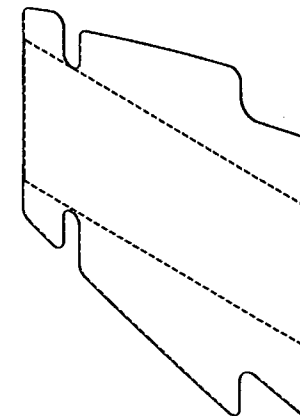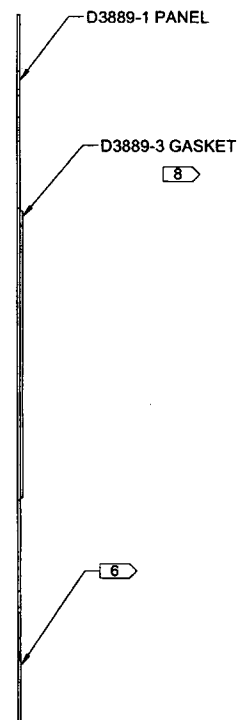

SK  
147114  
6/11/16

RELEASED  
9/15/16 NWP

|            |             |   |              |
|------------|-------------|---|--------------|
| A          | NEW ISSUE   | CP   | 09.04.20     |
| REV.       | DESCRIPTION | BY   | DATE         |
| DESIGN     | 98          | <b>DART AEROSPACE LTD</b><br>HAWKESBURY, ONTARIO, CANADA   |              |
| DRAWN      | 98          |   |              |
| CHECKED    | 98          | DRAWING NO.   | REV. A       |
| MFG. APPR. | 98          | D3889   | SHEET 1 OF 3 |
| APPROVED   | 98          | TITLE   | SCALE        |
| DE APPR.   | 98          | PANEL, FLOOR   | NTS          |
| DATE       | 09.04.20    | COPYRIGHT © 2009 BY DART AEROSPACE LTD<br>THIS DOCUMENT IS PRIVATE AND CONFIDENTIAL AND IS SUPPLIED ON THE EXPRESS CONDITION THAT IT IS NOT TO BE USED FOR ANY PURPOSE OR COPIED OR COMMUNICATED TO ANY OTHER PERSON WITHOUT WRITTEN PERMISSION FROM DART AEROSPACE LTD. |              |

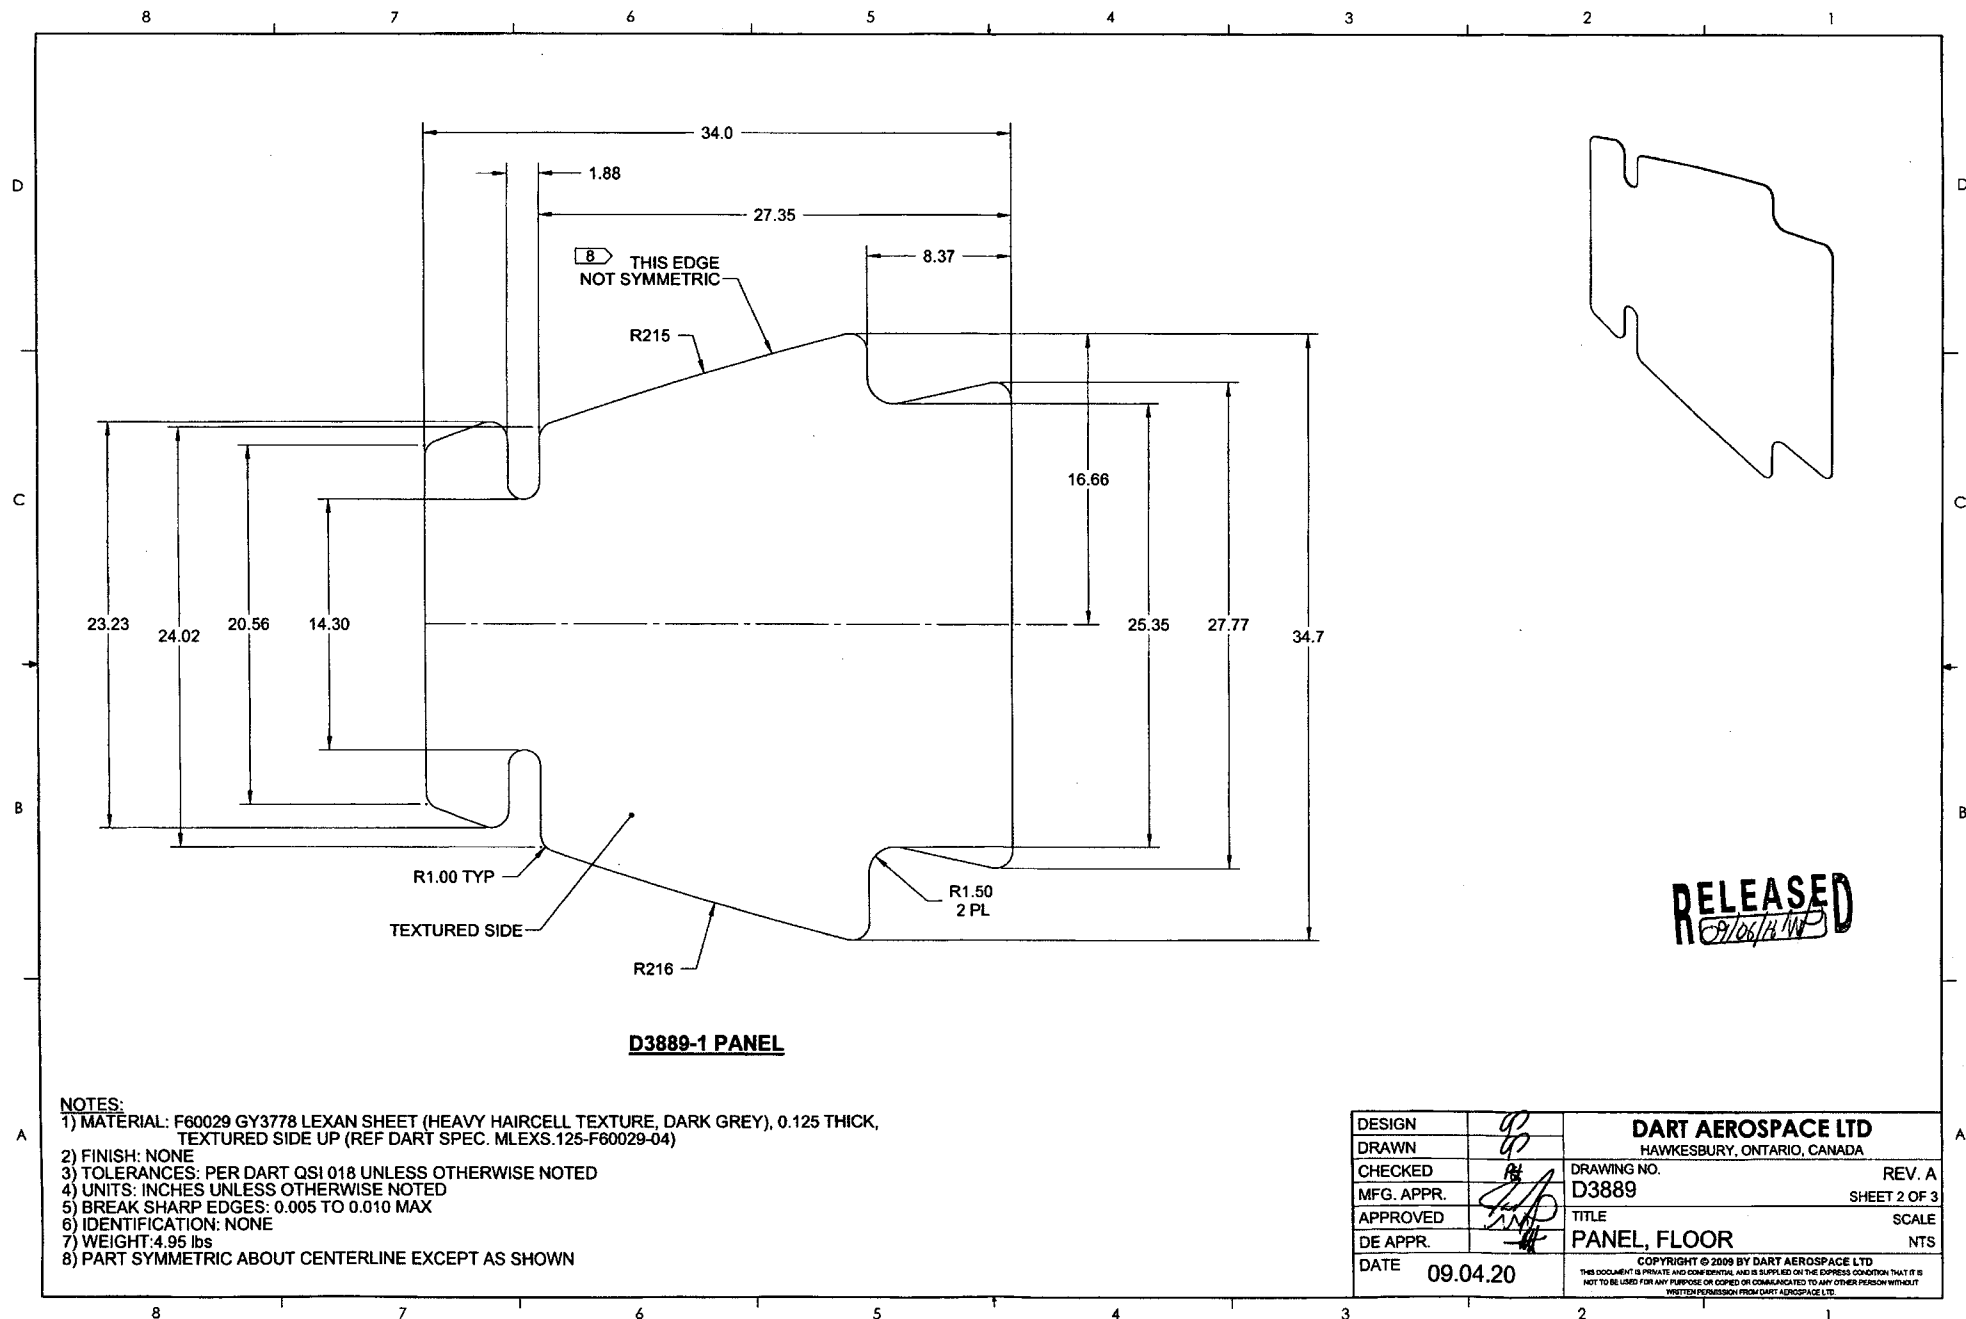

**RELEASED**  
09/06/14

